ALL WORKING DIMENSIONS TO BE CHECKED ON SITE.
FIGURED DIMENSIONS TO BE TAKEN IN PREFERENCE TO SCALED DIMENSIONS.
ANY DISCREPANCIES BETWEEN DRAWINGS OF DIFFERING SCALES AND BETWEEN DRAWINGS AND SPECIFICATION WHERE APPROPRIATE TO BE NOTIFIED TO SUPERVISING OFFICER FOR DECISION.
COPYRIGHT RESERVED.

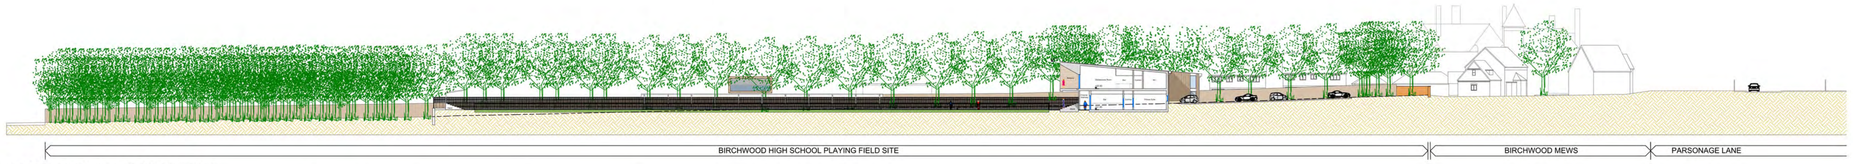

SECTION A-A SOUTH-WEST
SCALE 1:400

0 10 20 40 60 80m

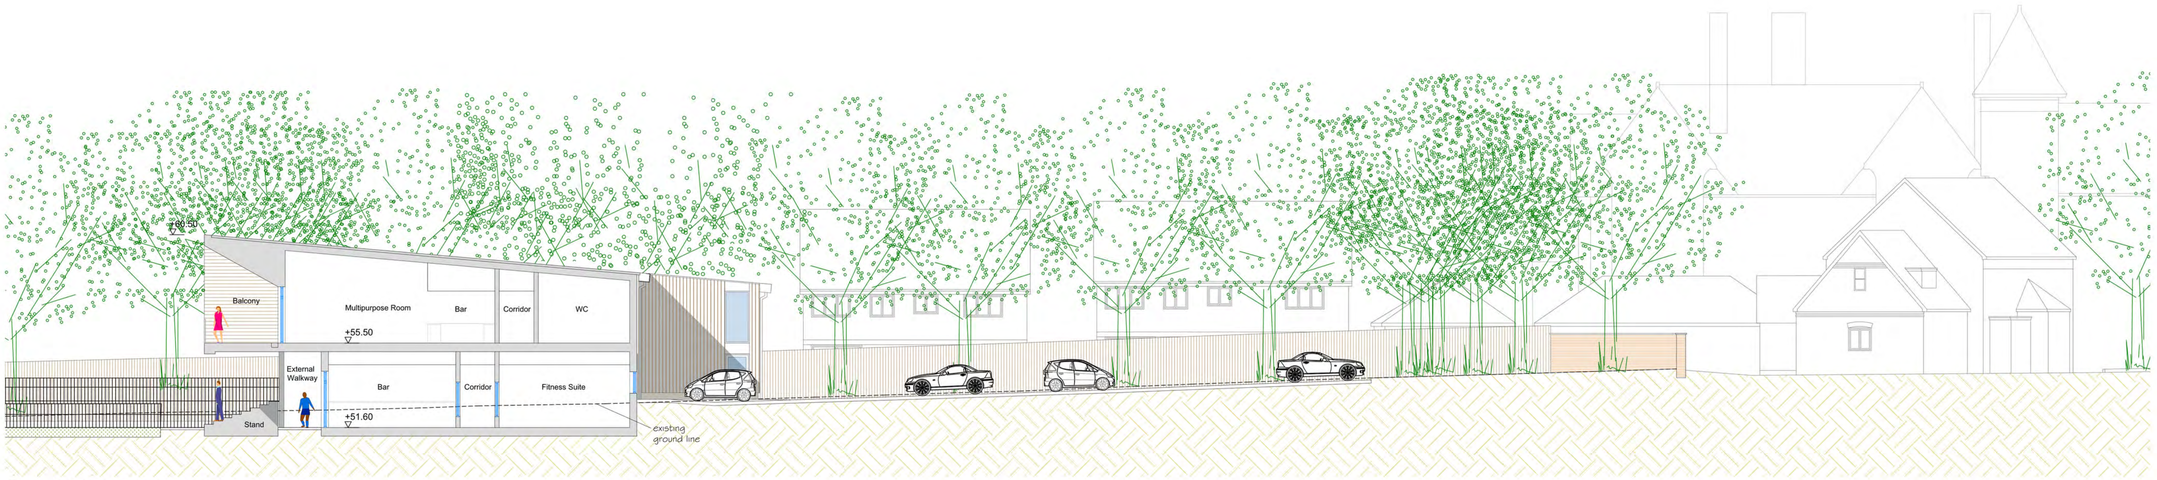

SECTION A-A SOUTH-WEST
SCALE 1:100

0 5 10 15 20m

SECTION B-B NORTH-EAST
SCALE 1:400

0 10 20 40 60 80m

SECTION B-B NORTH-EAST
SCALE 1:100

0 5 10 15 20m

BIRCHWOOD COMMUNITY SPORTS AND LEISURE HUB

THE GOVERNORS OF BIRCHWOOD HIGH SCHOOL, PARSONAGE LANE, BISHOP'S STORTFORD CM23 5BD

SITE SECTIONS

RIBA Chartered Practice
RICS
wilby & burnett
Provident House, 123 Ashdon Road, Saffron Walden, Essex CB10 2AJ
T: 01799 513821 E: info@wilbyburnett.co.uk W: www.wilbyburnett.co.uk
Wilby & Burnett LLP is a Limited Liability Partnership registered in England & Wales No.OC344570
Regulated by RICS

JULY 2021	EJ/GB
1:100 @ A0 1:400 @ A0	LT
3141/1/SD105	