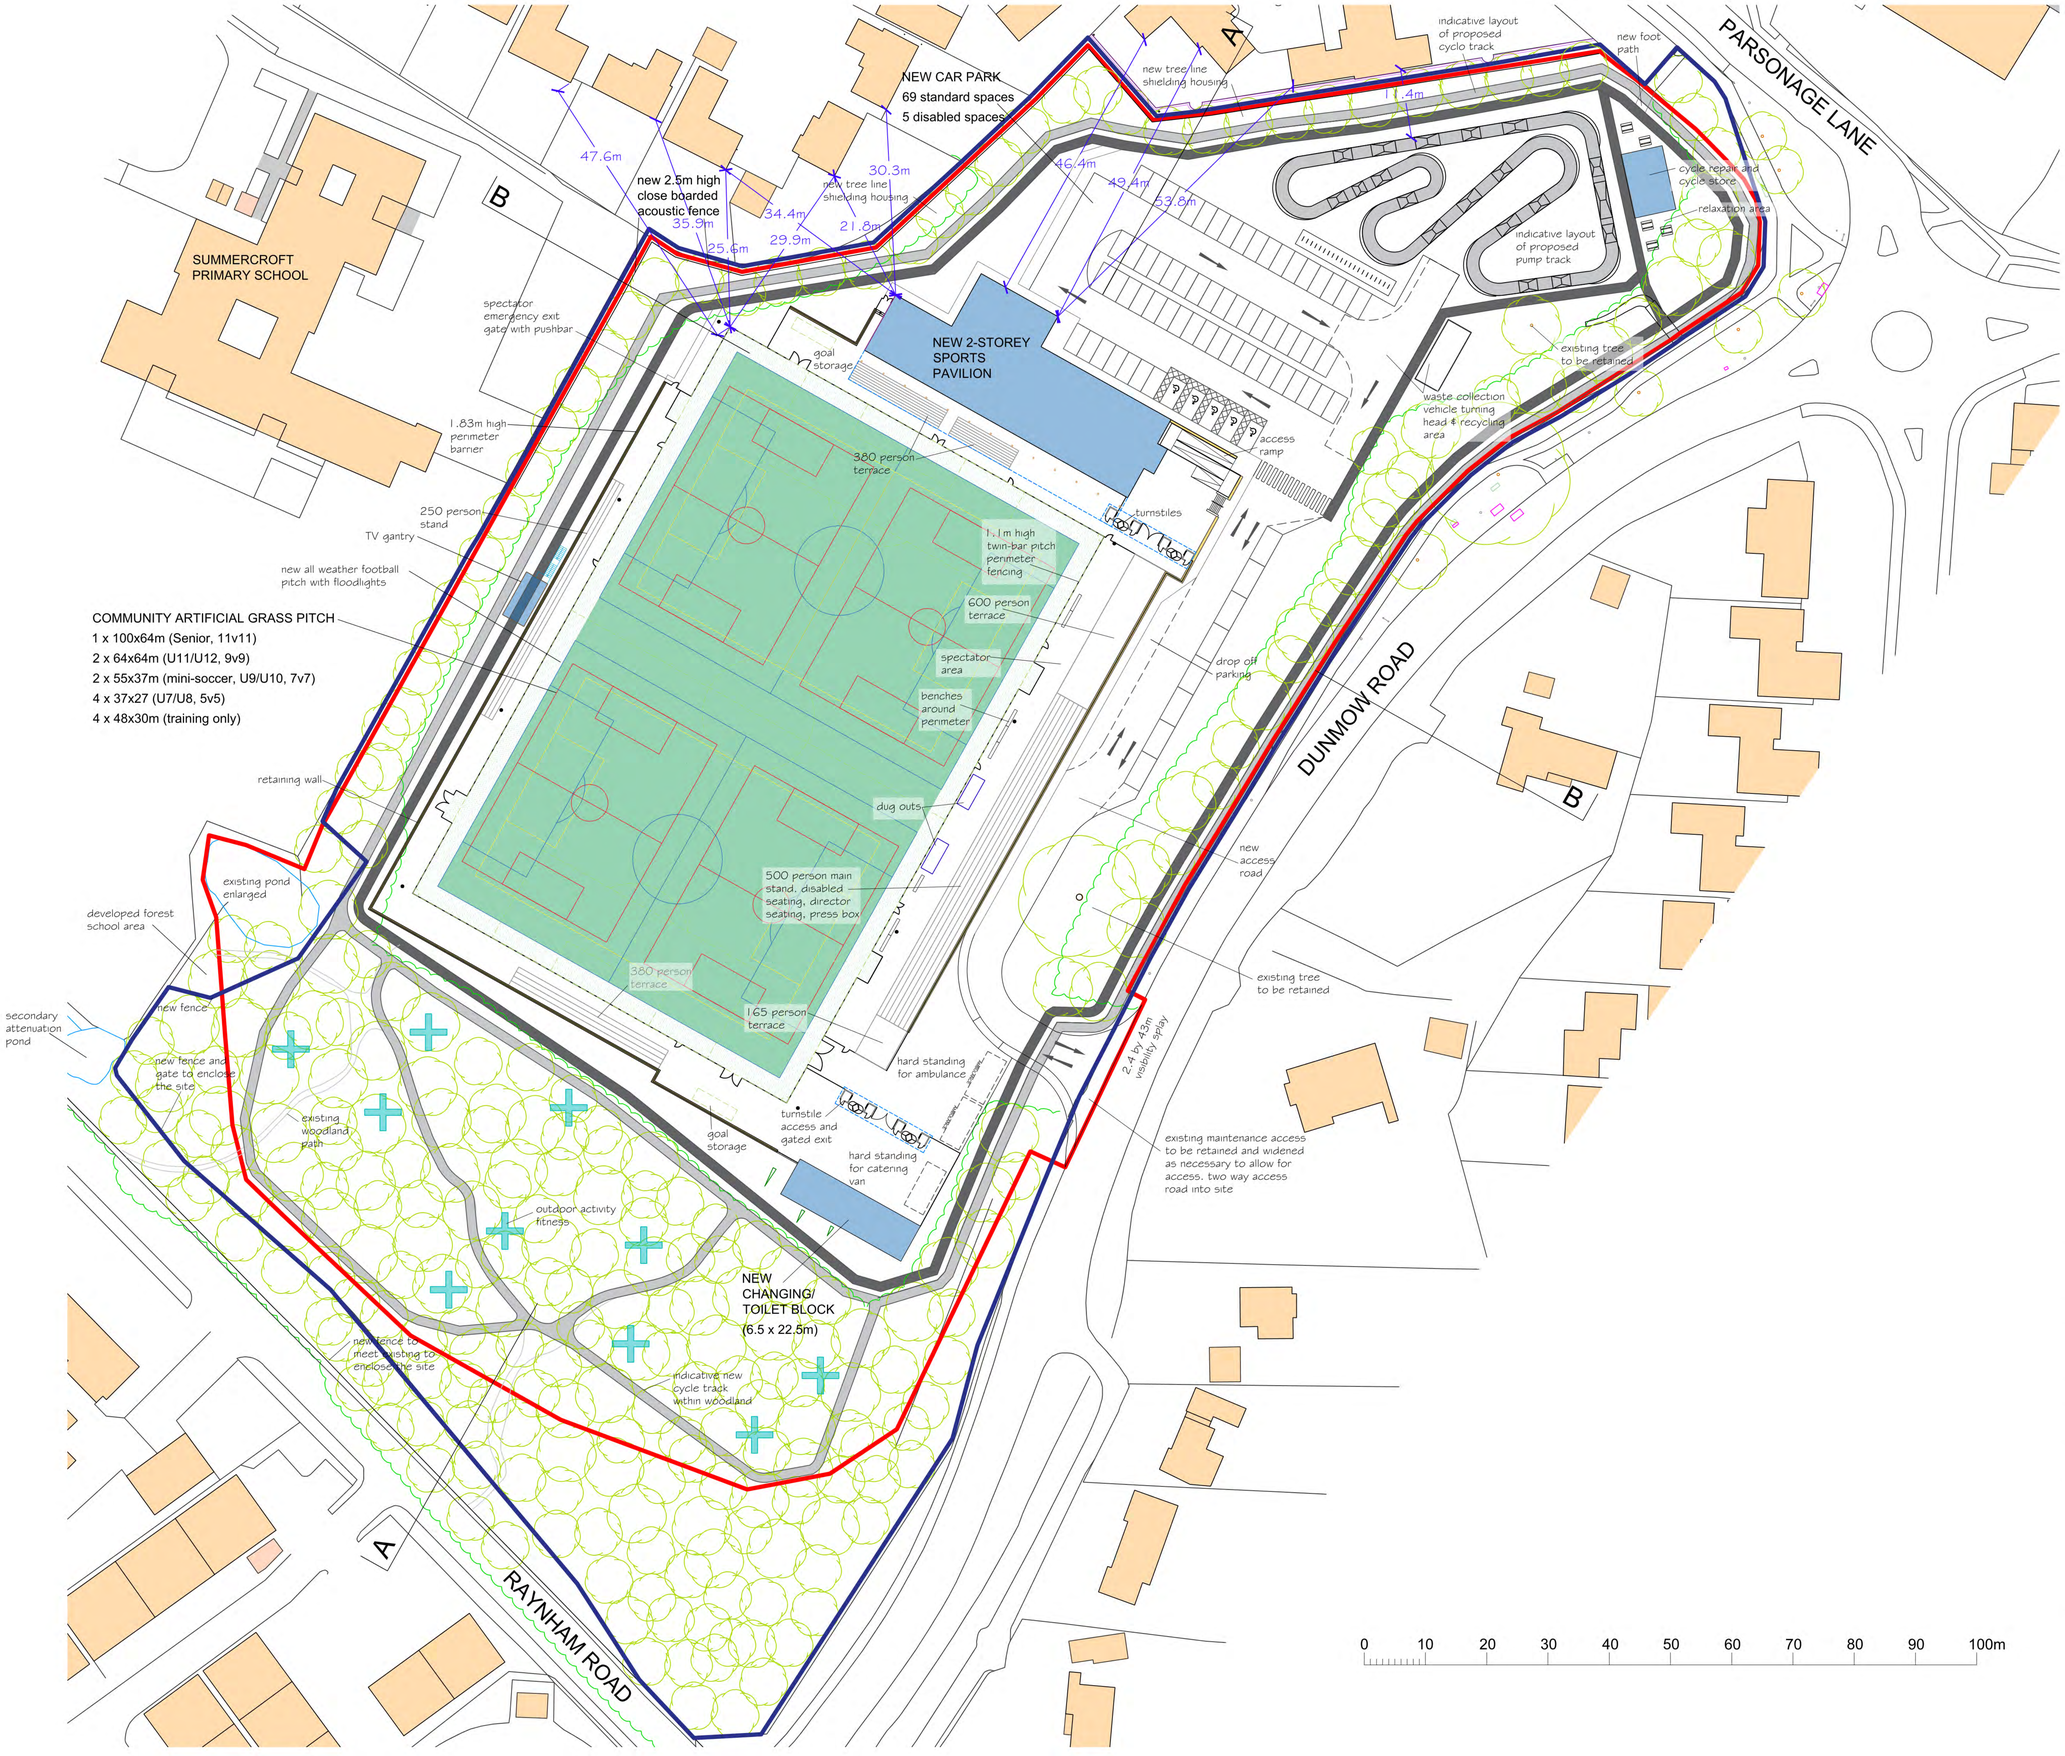

ALL WORKING DIMENSIONS TO BE CHECKED ON SITE.
FIGURED DIMENSIONS TO BE TAKEN IN PREFERENCE TO SCALED DIMENSIONS.
ANY DISCREPANCIES BETWEEN DRAWINGS OF DIFFERING SCALES AND BETWEEN DRAWINGS AND SPECIFICATION WHERE APPROPRIATE TO BE NOTIFIED TO SUPERVISING OFFICER FOR DECISION.
COPYRIGHT RESERVED.

SITE BOUNDARY

OVERALL BOUNDARY OF OWNERSHIP

ADVENTURE TRAIL

BIRCHWOOD COMMUNITY SPORTS AND LEISURE HUB

THE GOVERNORS OF BIRCHWOOD HIGH SCHOOL, PARSONAGE LANE, BISHOP'S STORTFORD CM23 5BD

SITE AS PROPOSED

RIBA Chartered Practice
RICS
wilby & burnett
Provident House, 123 Ashdon Road, Saffron Walden, Essex CB10 2AJ
T: 01799 513621 info@wilbyburnett.co.uk www.wilbyburnett.co.uk
Wilby & Burnett LLP is a Limited Liability Partnership registered in England & Wales No.OC344570
Regulated by RICS

JULY 2021	EJ/GB
1:500 @ A1	LT
3141/1/SD106	